P:\20122147\05_CBWD_General_Eng\Working_Dwgs\100_Civil\CBWD_Water_Hydrant-Valve-Plans.dwg DATE: 2021-10-07 4:56:18 PM, Brett Webster

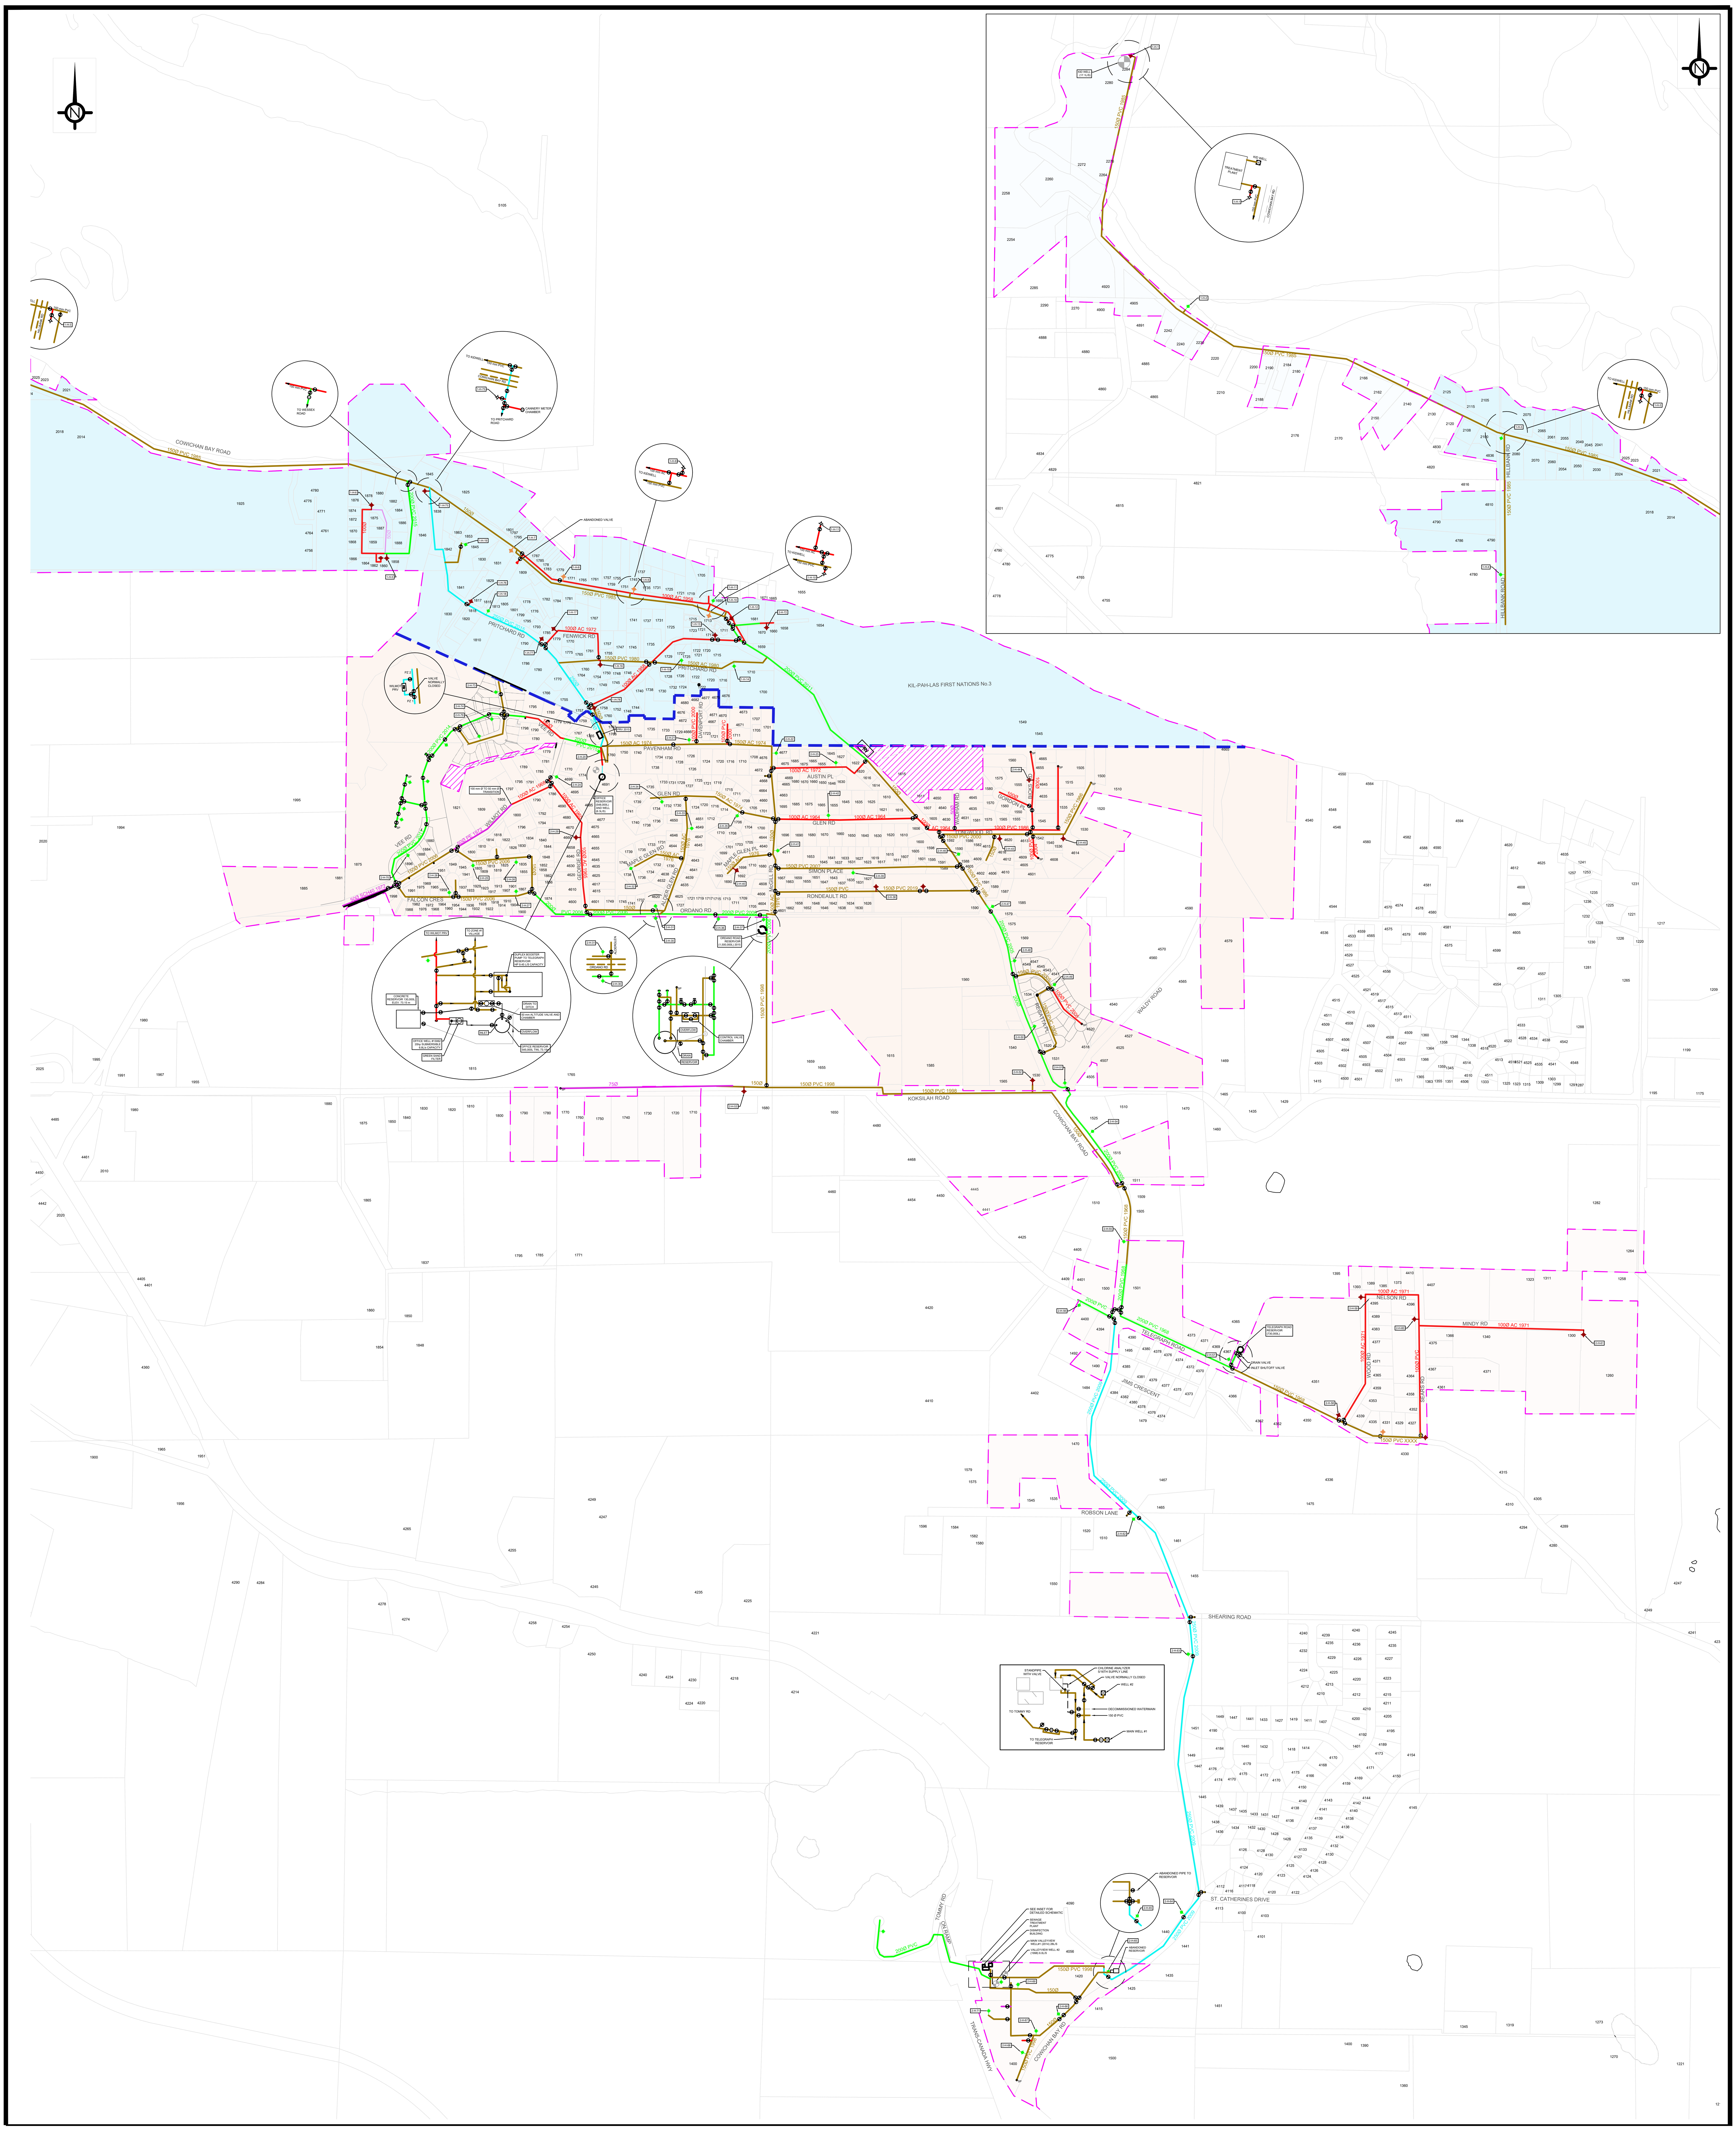

DRAWING NUMBER | REV. NO. | SHEET

Associated Engineering

#206-1016 McCallum Rd, Victoria, B.C. V9B 4C6 tel (250) 478 8383, fax (250) 478 8101

NO.	DATE	ENG.	BY	SUBJECT
-	-	-	-	-

REVISIONS

SCALE

PROJECT NO.

DRAWN

DESIGNED

INITIAL | DATE

LEGEND

- 50Ø
- 100Ø
- 150Ø
- 200Ø
- 250Ø
- CBWD SERVICE AREA
- FIRE HYDRANT
- VALVE
- WELL
- PRV
- SP STANDPIPE

- PRESSURE ZONE 1 HGL=73m
- PRESSURE ZONE 2 HGL=127m
- EXCLUDED ZONE

1:5000

0 200

Note: drawing to scale only when plotted to full size iso A0 - 33x47